

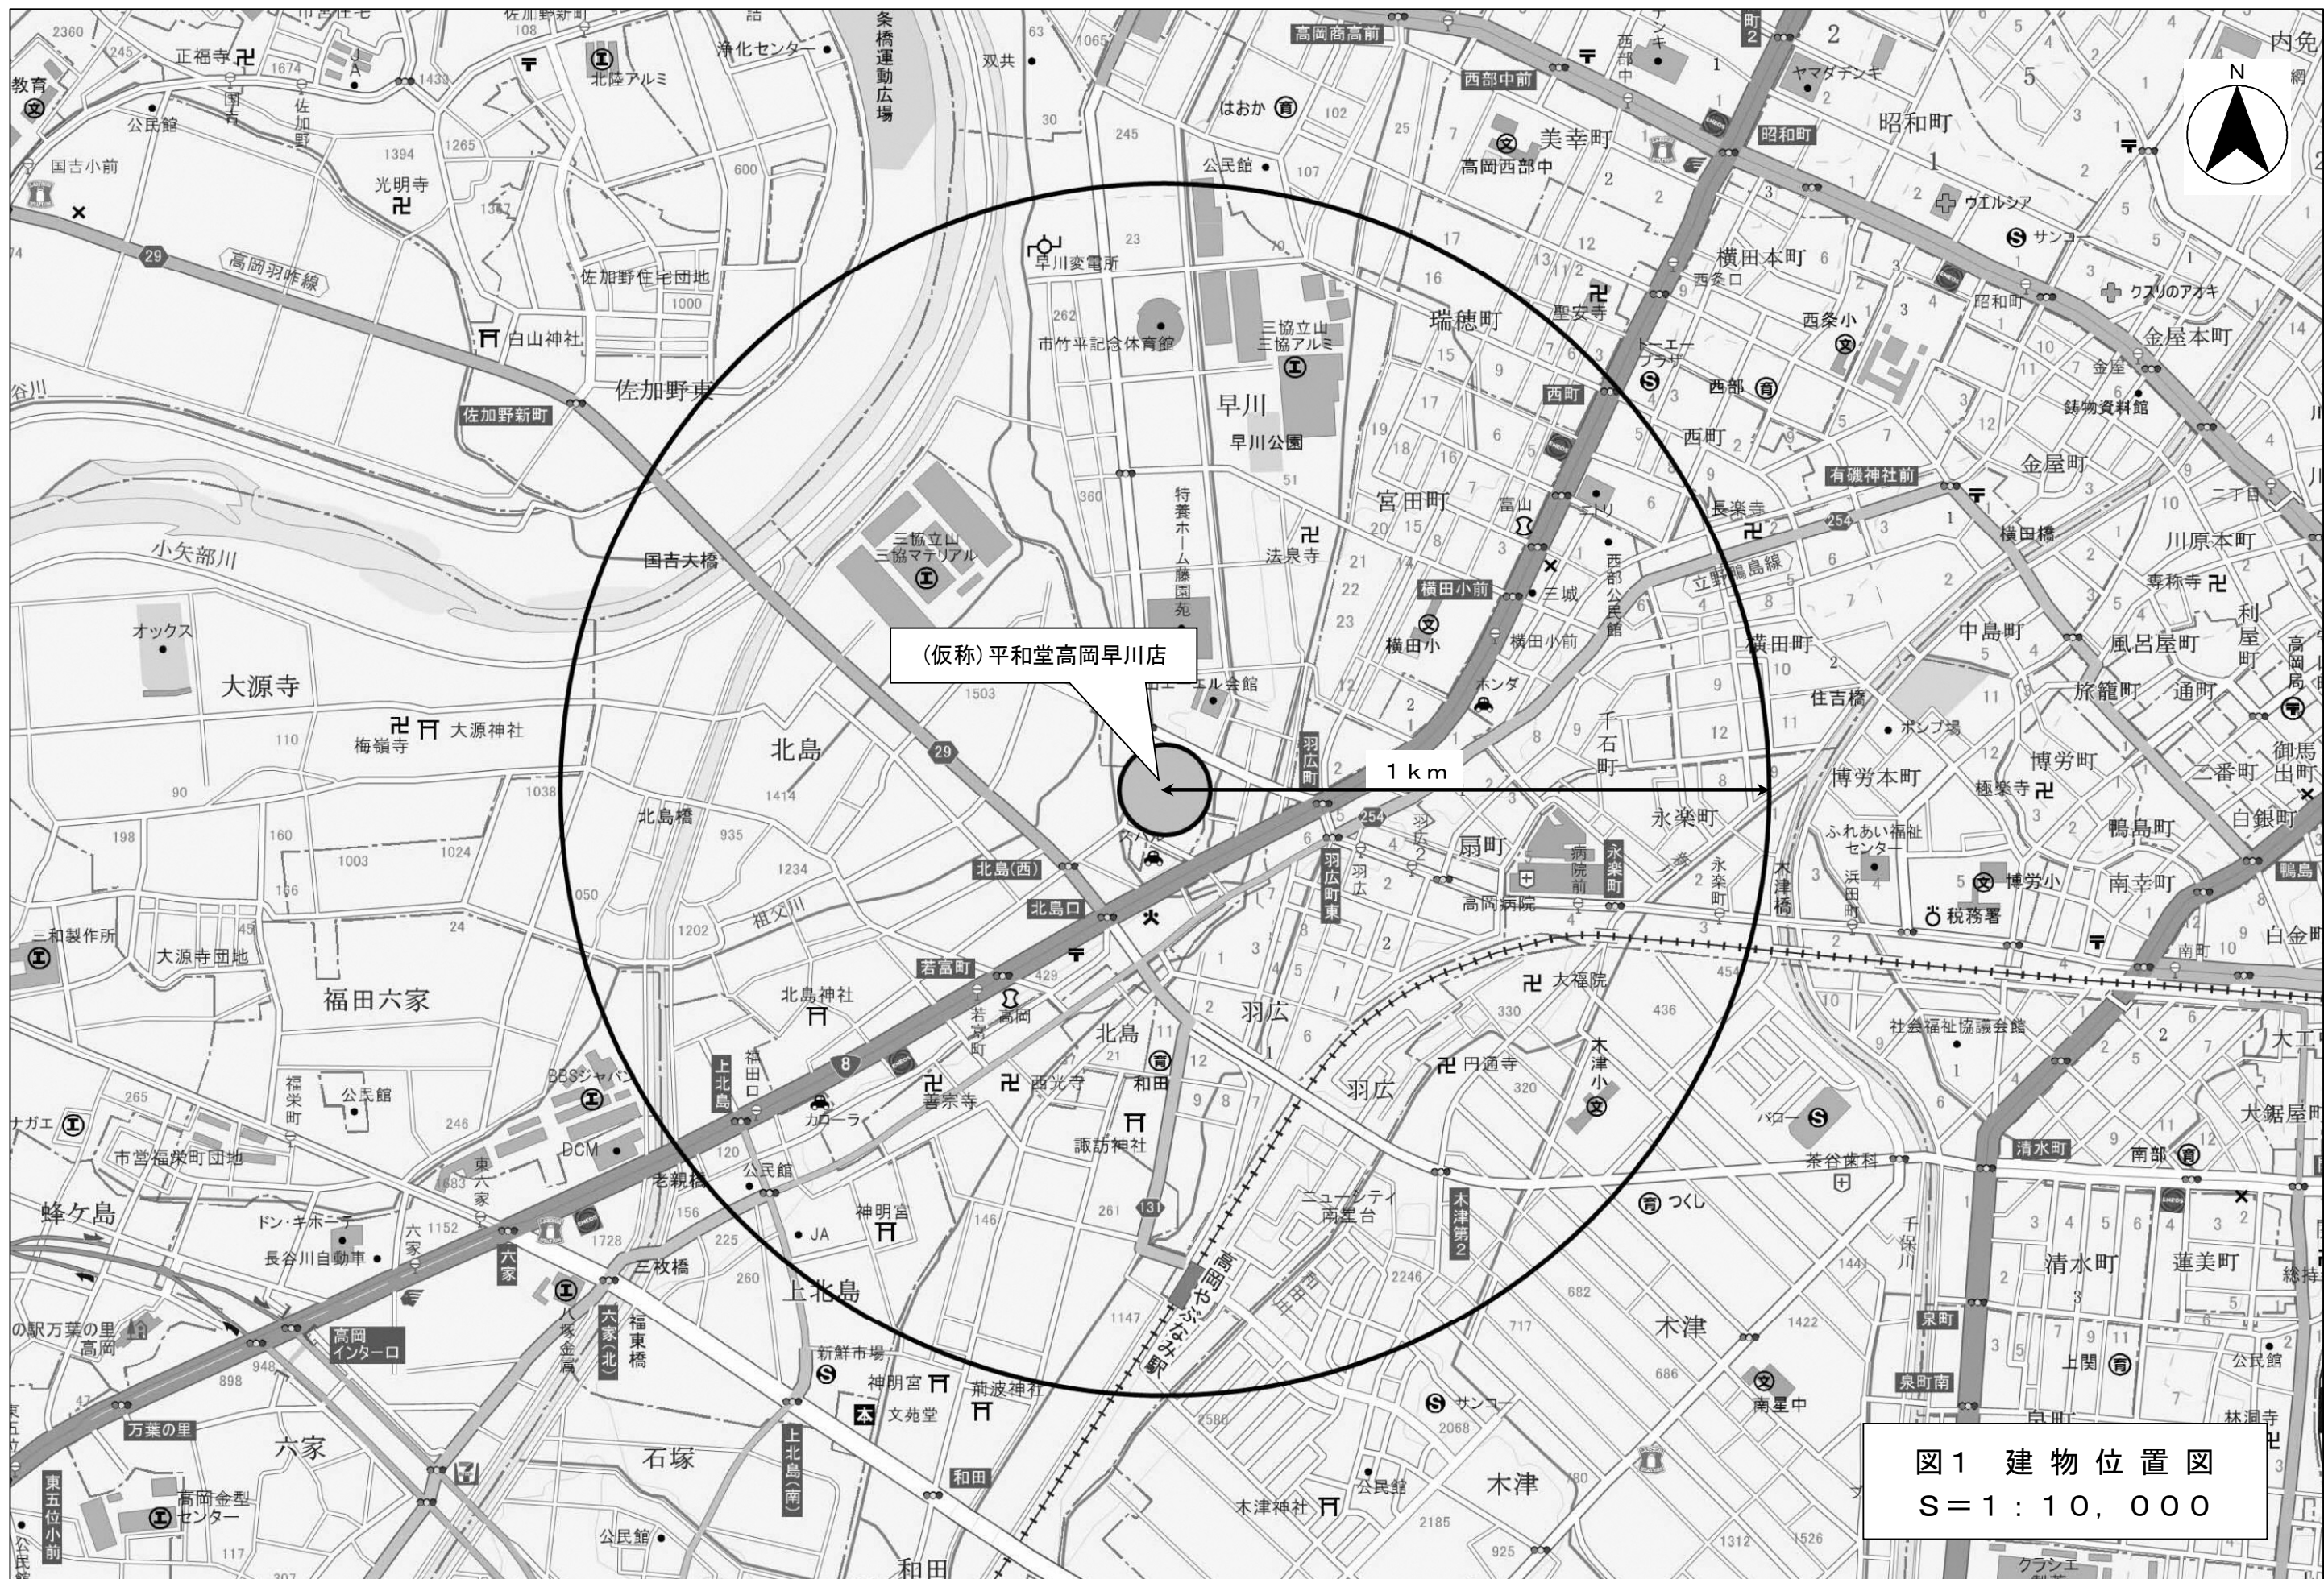


図1 建物位置図
S=1:10,000

